WINDOW SCHEDULE

NO.	QUANTITY	UNIT DIMENSION	TYPE	FRAME
(A)	1	4'-0" x 4'-0"	INTERIOR PICTURE	WOOD
(B)	1	MATCH EXISTING	DOUBLE HUNG	VINYL
(C)	3	3'-0" x 4'-0"	INTERIOR SLIDER	WOOD
(D)	2	MATCH EXISTING	PICTURE	VINYL
(E)	4	MATCH EXISTING	PICTURE	VINYL

DOOR SCHEDULE

NO.	QUANTITY	SIZE	TYPE	FRAME	REMARKS
(1)	1	3'-0" x 6'-8"	HALF GLASS METAL INSULATED	WOOD	HINGES, KNOB, DEAD-BOLT LOCK
(2)	1	3'-0" x 6'-8"	HALF GLASS METAL INSULATED	WOOD	HINGES, KNOB, DEAD-BOLT LOCK
(3)	1	3'-0" x 6'-8"	SOLID WOOD	WOOD	HINGES, LEVER HARDWARE, PASSAGE LOCKSET
(4)	1	3'-0" x 6'-8"	SOLID WOOD	WOOD	HINGES, LEVER HARDWARE, PRIVACY LOCKSET
(5)	4	3'-0" x 6'-8"	SOLID WOOD	WOOD	HINGES, LEVER HARDWARE, ENTRY LOCKSET
(6)	2	3'-0" x 6'-8"	FIBERGLASS INSULATED	WOOD	HINGES, PUSH BAR, D-RING HANDLE, PASSAGE LOCKSET, CLOSER, ADA THRESHOLD
(7)	1	3'-0" x 6'-8"	SOLID WOOD	WOOD	HINGES, PUSH BAR, D-RING PULL HANDLE, ENTRY LOCKSET, CLOSER, ADA THRESHOLD
(8)	1	3'-0" x 6'-8"	METAL HOLLOW FIRE RATED	METAL	HINGES, PUSH BAR, D-RING PULL HANDLE, ENTRY LOCKSET, CLOSER, 1-HOUR FIRE RATED

PLAN SUBMISSION NOTES

1. THIS PLAN IS FOR TOWN OF FARMINGDALE BUILDING CODE, LIFE SAFETY CODE, ADA, FIRE MARSHAL AND OCCUPANCY APPROVAL ONLY.
2. PLAN BASED ON PLAN PROVIDED BY THE OWNER.
3. THE PLUMBING, ELECTRICAL, AND MECHANICAL DESIGN OF THE BUILDING IS BY THE OWNER.
4. IBC 2015 USE GROUP: BUSINESS (B)
5. 2018 NFPA LIFE SAFETY OCCUPANCY: BUSINESS
6. CONSTRUCTION TYPE: TYPE V B (UNPROTECTED)

LEGEND

- EXISTING WALL
- PROPOSED WALL
- EXIT SIGN
- EMERGENCY LIGHTING
- SMOKE DETECTOR
- FIRE EXTINGUISHER
- BRAILLE SIGNAGE
- HANDICAP PUSHPLATE

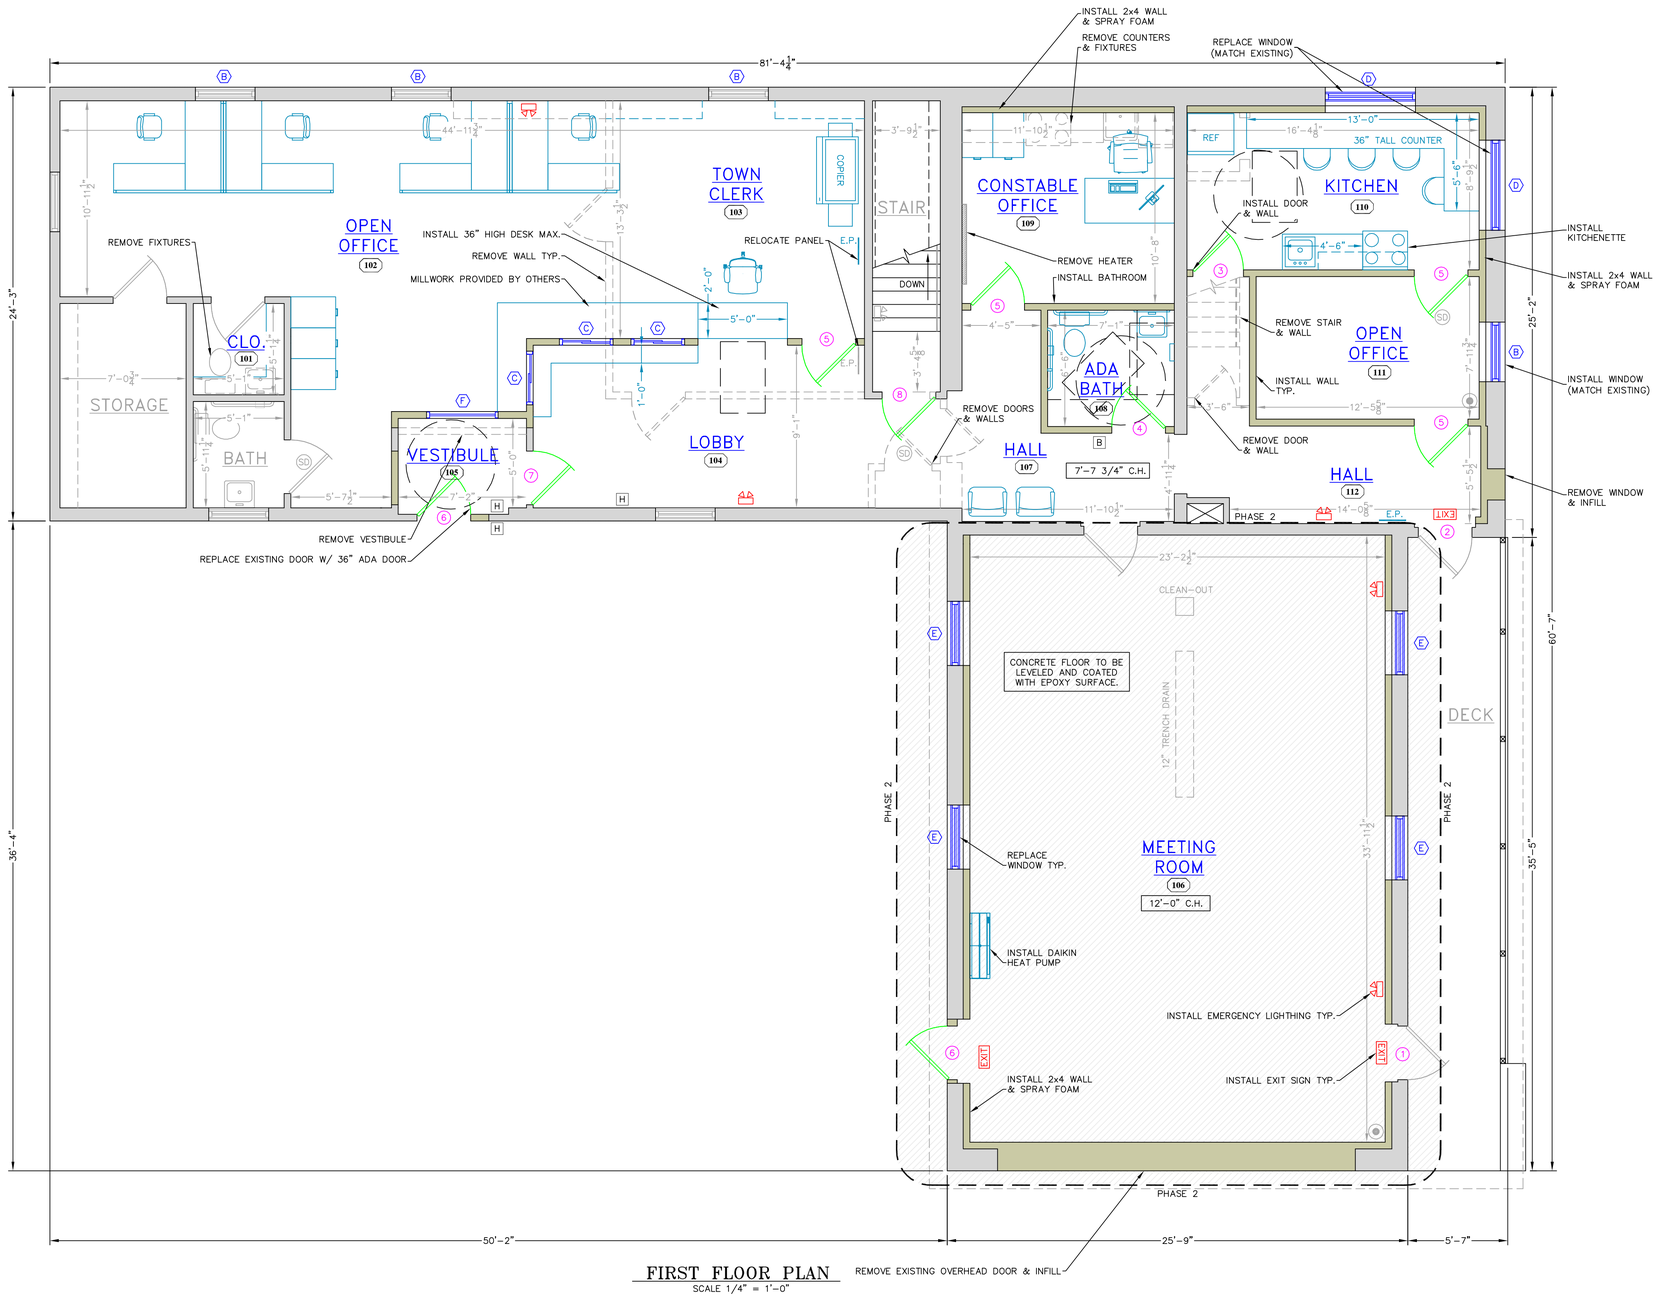

FIRST FLOOR PLAN
SCALE 1/4" = 1'-0"

STATE OF MAINE
JAMES E COFFIN 8500
LICENSED PROFESSIONAL ENGINEER

ENGINEERING E.S.COFFIN SURVEYING © 2008
E.S. COFFIN ENGINEERING & SURVEYING, INC.
432 Camp Road P.O. Box 4687 Augusta, Maine 04330
Ph. (207) 623-0425 Fax: (207) 623-0816 Toll Free 1-800-244-0425

SHEET TITLE: FIRST FLOOR PLAN
SCALE: 1/4"=1'-0"
DRAWN BY: CSC
CHECKED BY: JEC
DATE: JANUARY 10, 2021
REVISIONS
NO.

CLIENT & PROJECT:
TOWN OFFICE RENOVATION
TOWN OF FARMINGDALE
LOCATION: 289 MAIN AVENUE
FARMINGDALE KENNEBEC MAINE

PROJ. NO. 2019-235

A-1