LEGEND

- EXISTING WALL
- PROPOSED WALL
- EXIT — EXIT SIGN
- EMERGENCY LIGHTING
- SD — SMOKE DETECTOR
- FIRE EXTINGUISHER
- B — BRAILLE SIGNAGE

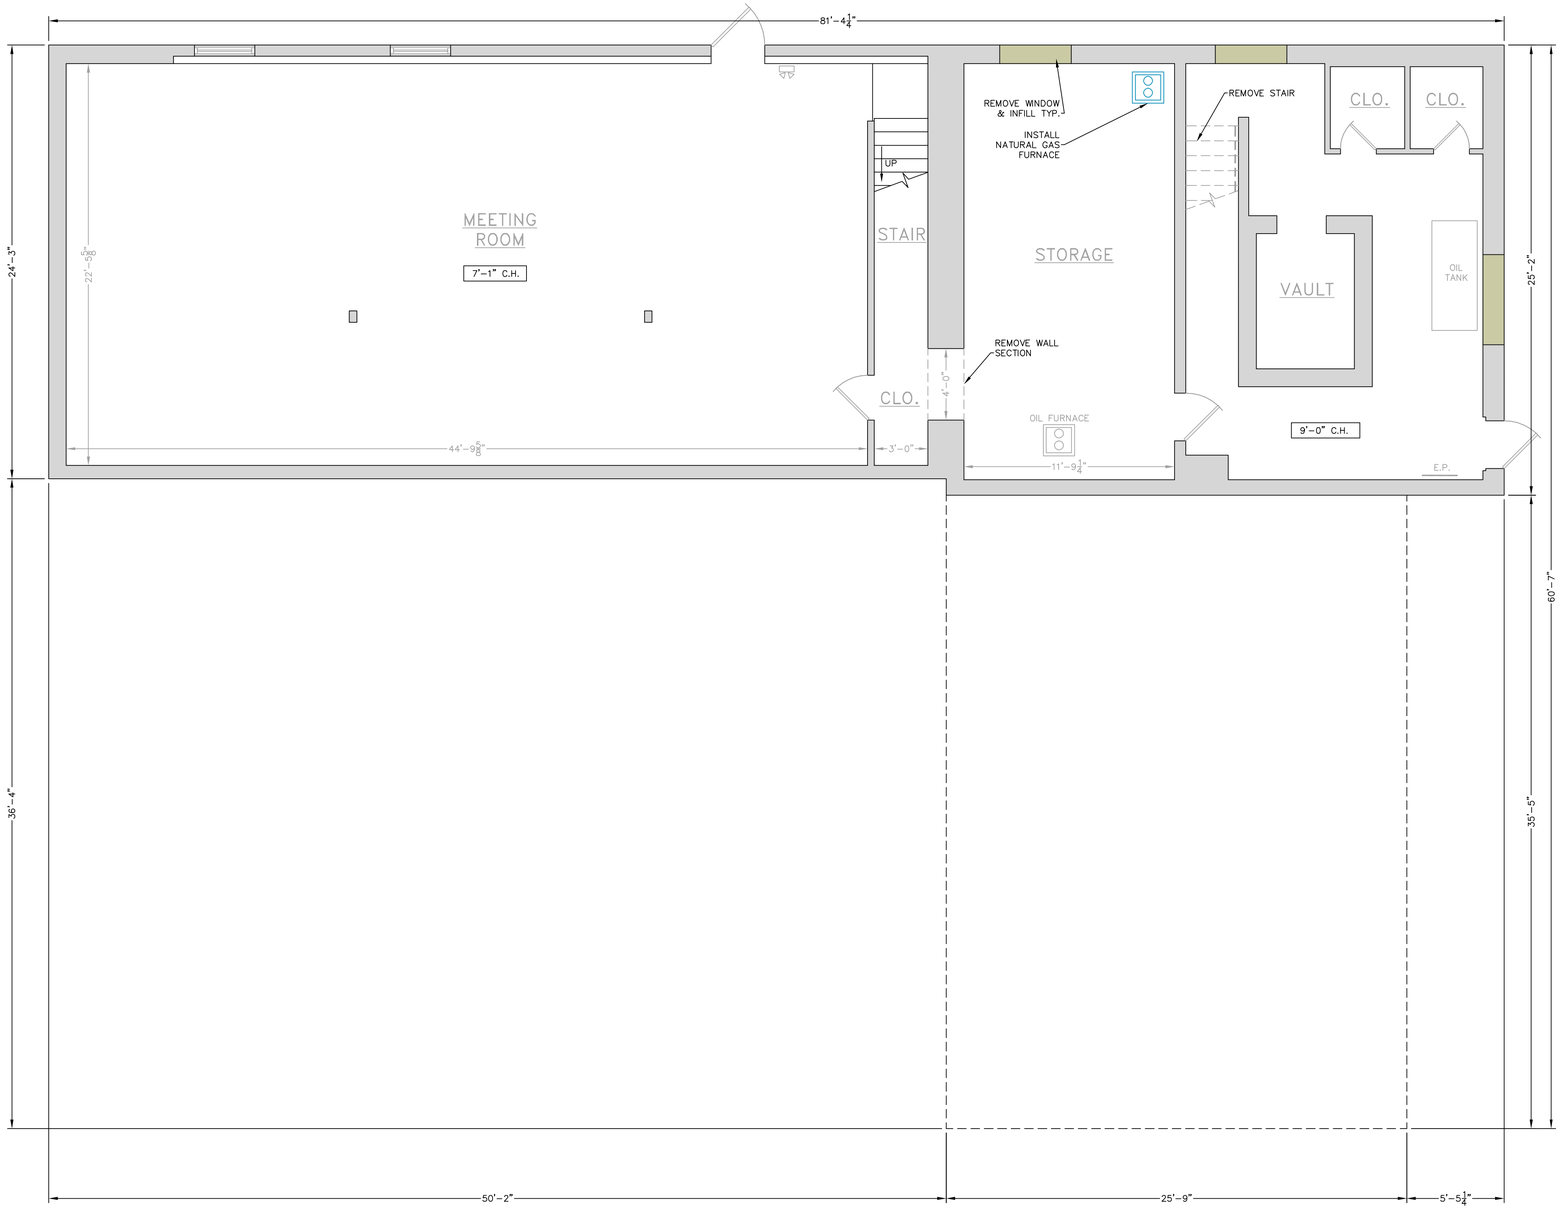

BASEMENT FLOOR PLAN
SCALE 1/4" = 1'-0"

STATE OF MAINE
JAMES E COFFIN 8500
LICENSED PROFESSIONAL ENGINEER

E.S. COFFIN ENGINEERING & SURVEYING
ENGINEERING SURVEYING © 2008
E.S. COFFIN ENGINEERING & SURVEYING, INC.
432 Camp Road P.O. Box 4687 Augusta, Maine 04330
Ph. (207) 623-0425 Fax: (207) 623-0816 Toll Free 1-800-244-0425

SHEET TITLE:	BASEMENT FLOOR PLAN
SCALE:	1/4"=1'-0"
DRAWN BY:	CSC
	JANUARY 10 2021
CLIENT & PROJECT:	TOWN OFFICE RENOVATION TOWN OF FARMINGDALE
LOCATION:	289 MAIN AVENUE FARMINGDALE KENNEBEC MAINE
PROJ. NO.	2019-235

A-2